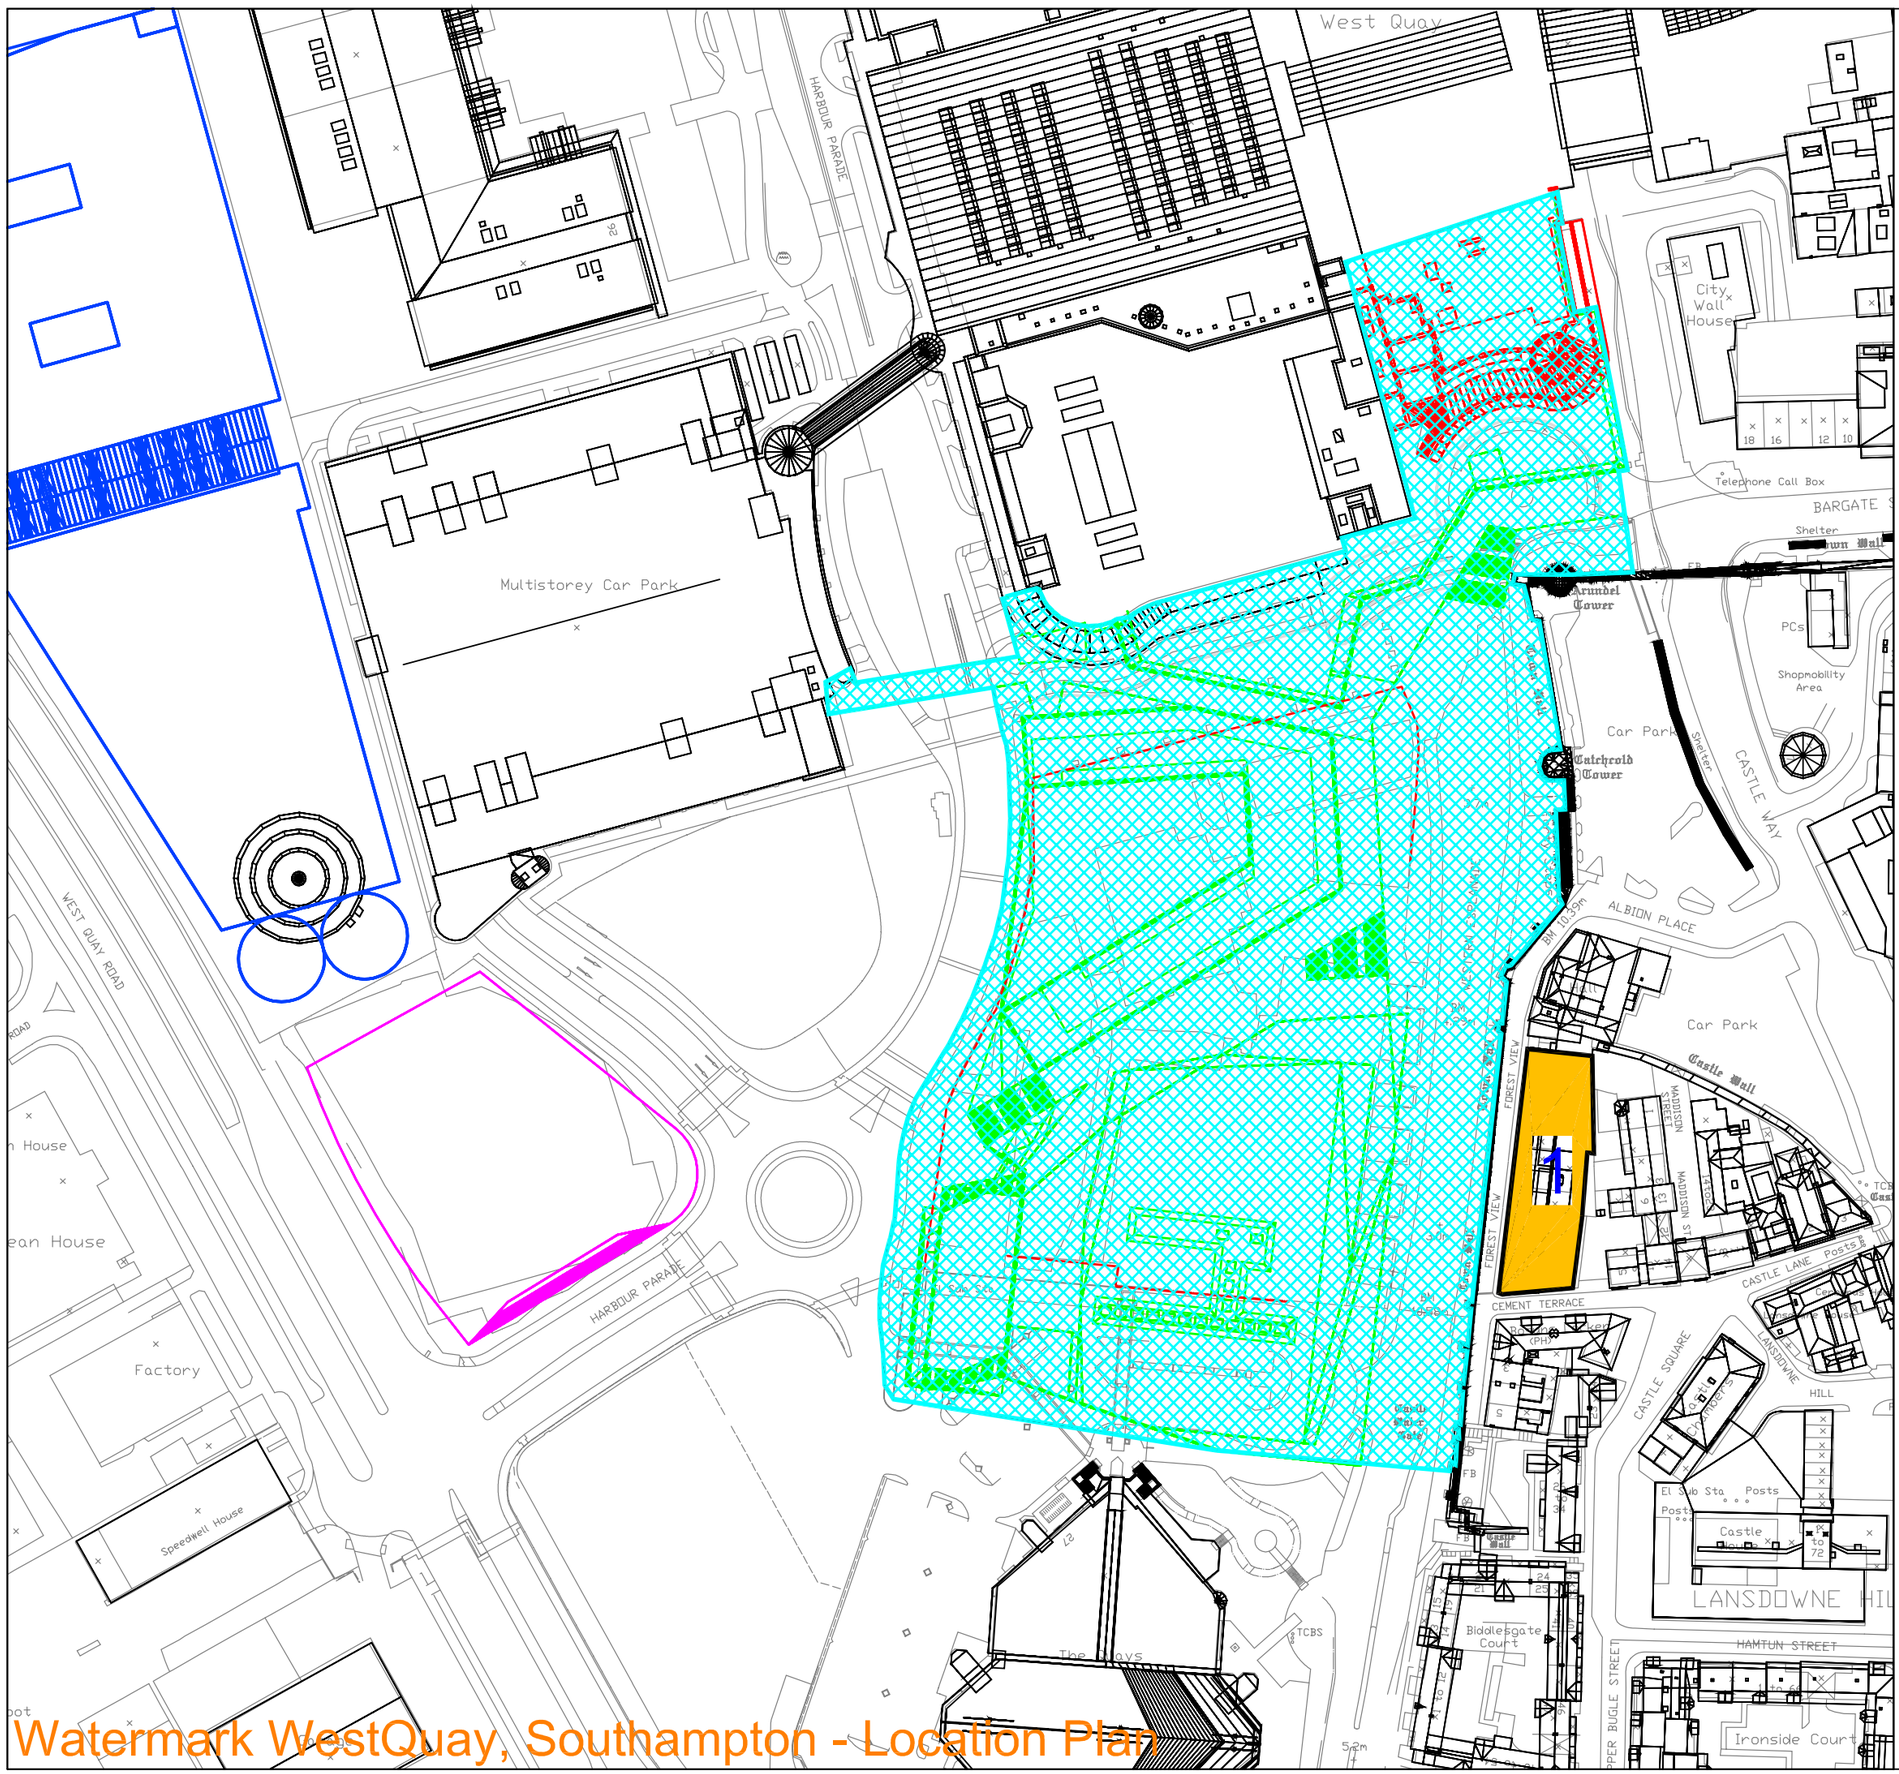

1: 1-10 Forest View

See dwg no's: SPT/801 & DAY/101.

NO DIMENSIONS TO BE SCALED FROM THIS DRAWING :

- Existing
- Proposed
- Buildings Highlighted
- Development Site

SOURCE DATA

Drawings Used:

Existing & Surrounding properties:
3d Zmapping Model.

Proposed Scheme:
Foreign Office Architects (FOA):
Dwg No's: 3D Model provided June/August 2008.

OS Plan.
Site and Aerial photography.

NOTES

Cumulative Schemes:

- Carnival HQ
- IKEA

N
Indicative

REV	Description	Drawn	Ch'kd	Date

Delva Patman Associates
2 Henrietta Street London WC3E 8PS
Tel: 020 7240 6004 Fax: 020 7240 7658
E-mail: info@delvapatman.co.uk
Chartered Surveyors Design Consultants

TITLE:
WATERMARK WESTQUAY
SOUTHAMPTON
-
-
EIA ANALYSIS

DRAWING:
-
Westquay III, Southampton
-
Location Plan
-
-
-

DRAWN: SG	PROJECT NO: 0723
SCALE: NTS	
DATE: 22/08/2008	
DWG NO: LOC_800	REV: -

Watermark WestQuay, Southampton - Location Plan