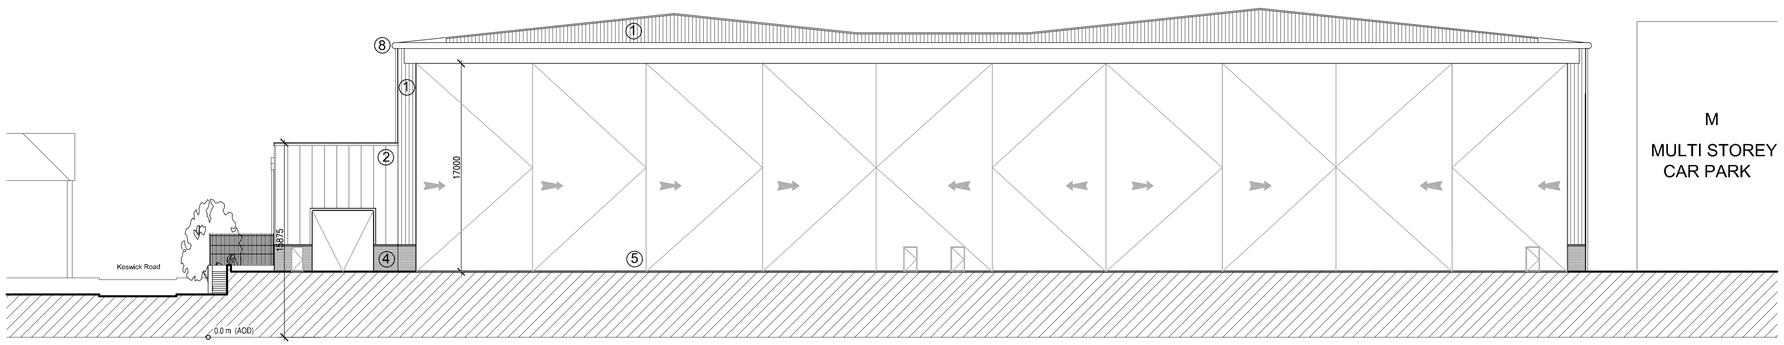

WEST ELEVATION
(with full height external doors)

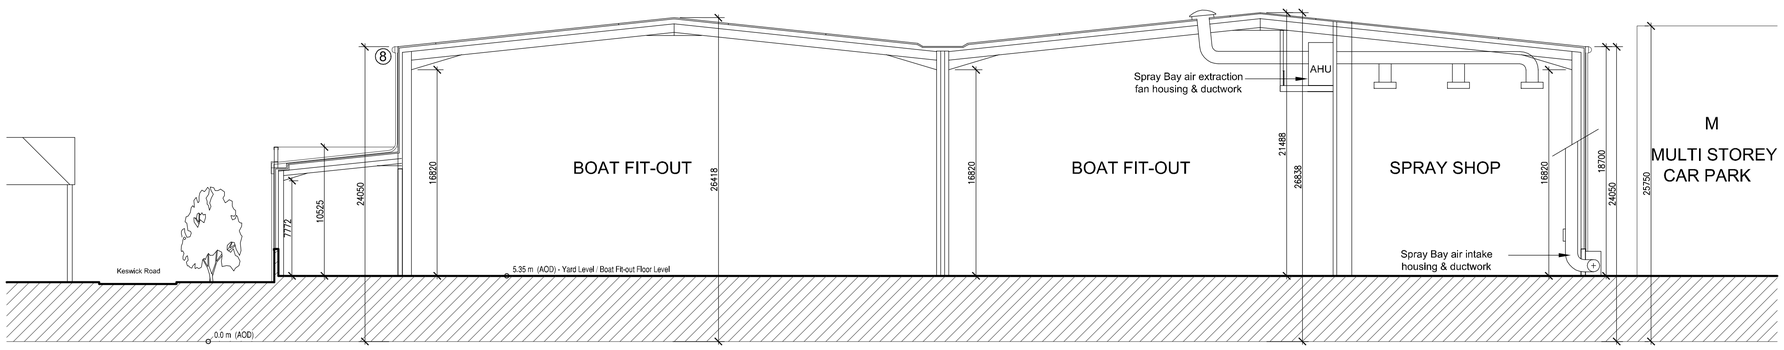

SECTION AA

Section AA & West Elevation 1:250

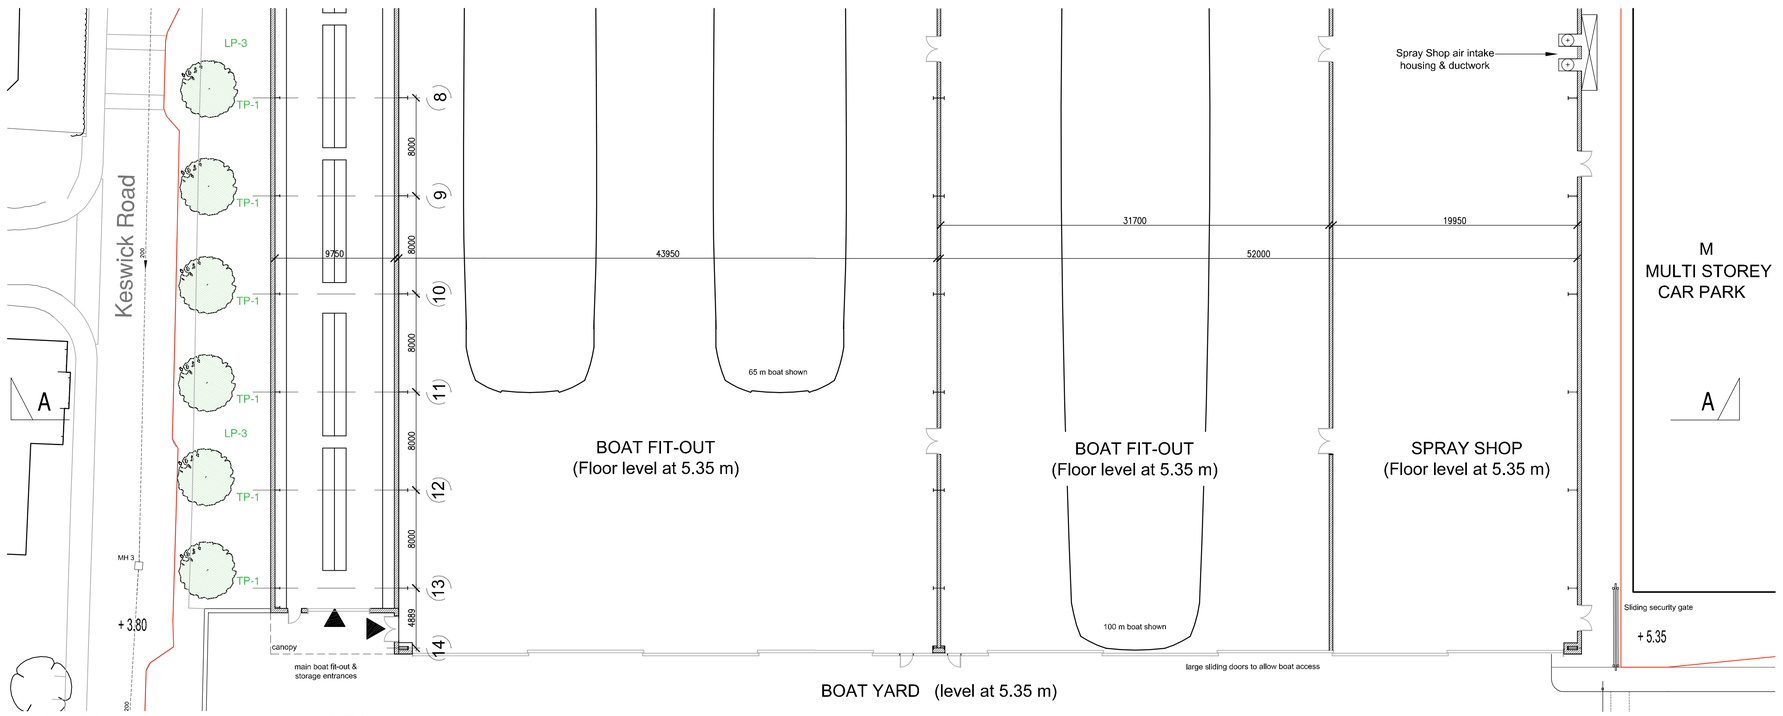

Part Plan at Yard Level @ 5.35 m (AOD) 1:250

scale bar 5 0 10 15 20 25 metres

TS Design Group

EXTERNAL BUILDING MATERIALS

Walls

1 Kingspan (KS1000RW) Insulated Trapezoidal Wall Panel. (silver RAL 9006)
Single length laid vertically - vertical trapezoidal profile every 333mm

2 Kingspan (KS1000EB) Insulated Flat (Stucco) Wall Panel. (silver RAL 9006)
Single length laid vertically - vertical joint profile every 1000mm

3 M.R. Swistherm - external wall insulation and render system 2.5mm Silkolitt
Standard White render finish on 50mm mineral wool insulation board

4 Brickwork plinth in blue semi-engineering brick

5 Large bay door assemblies to be clad externally with Kingspan
(KS1000EB)Insulated Flat (Stucco) Wall Panel. (silver RAL 9006)
Single length laid vertically - vertical joint profile every 1000mm

Note that whilst the colour selected is called silver,
the finish is more of a light grey and NOT metalic silver.

Roof

6 Pitched roofs at 6 degrees.
Single ply membrane (grey) laid over Kingspan insulated flat panel
(Note with intermediate insulated polycarbonate roof lights)

7 Flat roof over offices (pitch lower than 6 degrees)
Single ply membrane (grey) laid over insulation and cast insitu concrete floor

8 Bailey roof eaves system. Rounded profile projects by 500mm and
contains within it a deep rainwater gutter

Windows, Doors, Balconies & Handrails

9 Powder coated aluminium finish (charcoal grey RAL 7016)

NOTE. All levels are in metres AOD

PLANNING APPLICATION

Rev			
P4	Planning Application submission	TG 07.04.08	DAS 07.04.08
P3	Plan at yard level changed / title changes	TG 13.03.08	DAS 13.03.08
P2	Changes to ridge heights / dimensioned plan added	TG 22.02.08	ACF 22.02.08
P1	Original Issue	TG 18.02.08	ACF 18.02.08
Rev	QA	Dwn / Date	Chk / Date
	This drawing is copyright and must not be disclosed to third parties without permission Scaled dimensions are not to be used for construction	Southampton	
		Windsor	

PROJECT
CENTENARY QUAY,WOOLSTON

CLIENT
SEEDA

DRAWING TITLE
BOAT FIT-OUT Proposed West Elevation & Section AA (incl. part plan)

PROJECT NO.	DRAWING NO.	REV.	SCALE
08006	300	P4	1:250 @A1

TS Design Group
58 Portswood Road, Southampton, SO17 2FW
Tel: 023 8067 1991 Fax: 023 8067 1992 E-mail: architects@tsdg.co.uk