SITE LOGISTICS

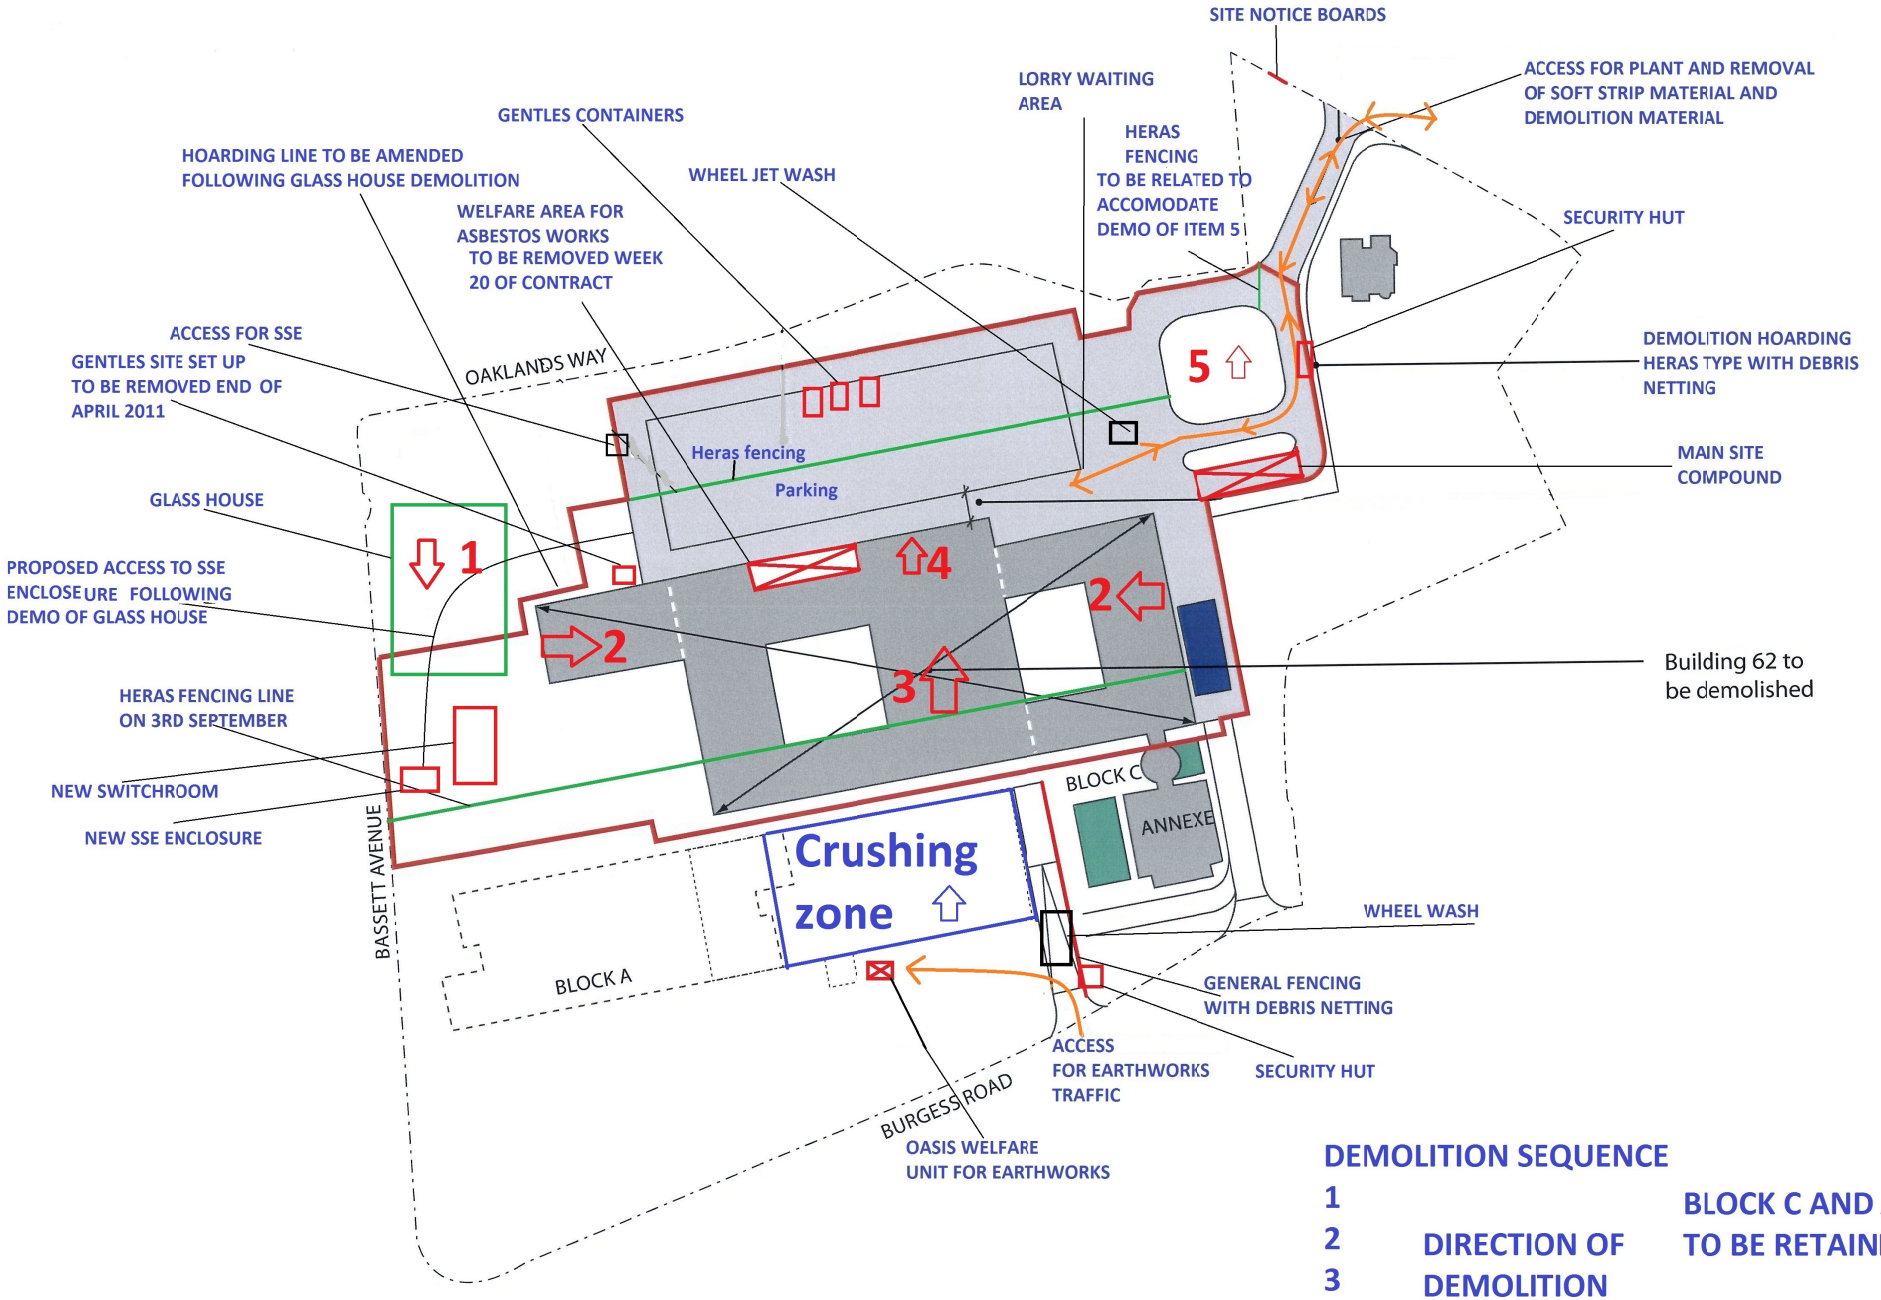

DEMOLITION SEQUENCE

1
2
3
4
5

DIRECTION OF DEMOLITION

BLOCK C AND ANNEX TO BE RETAINED

HUGHES&SALVIDGE
DEMOLITION